2015 Asphalt Pavement Program
Moreland Hills, Ohio

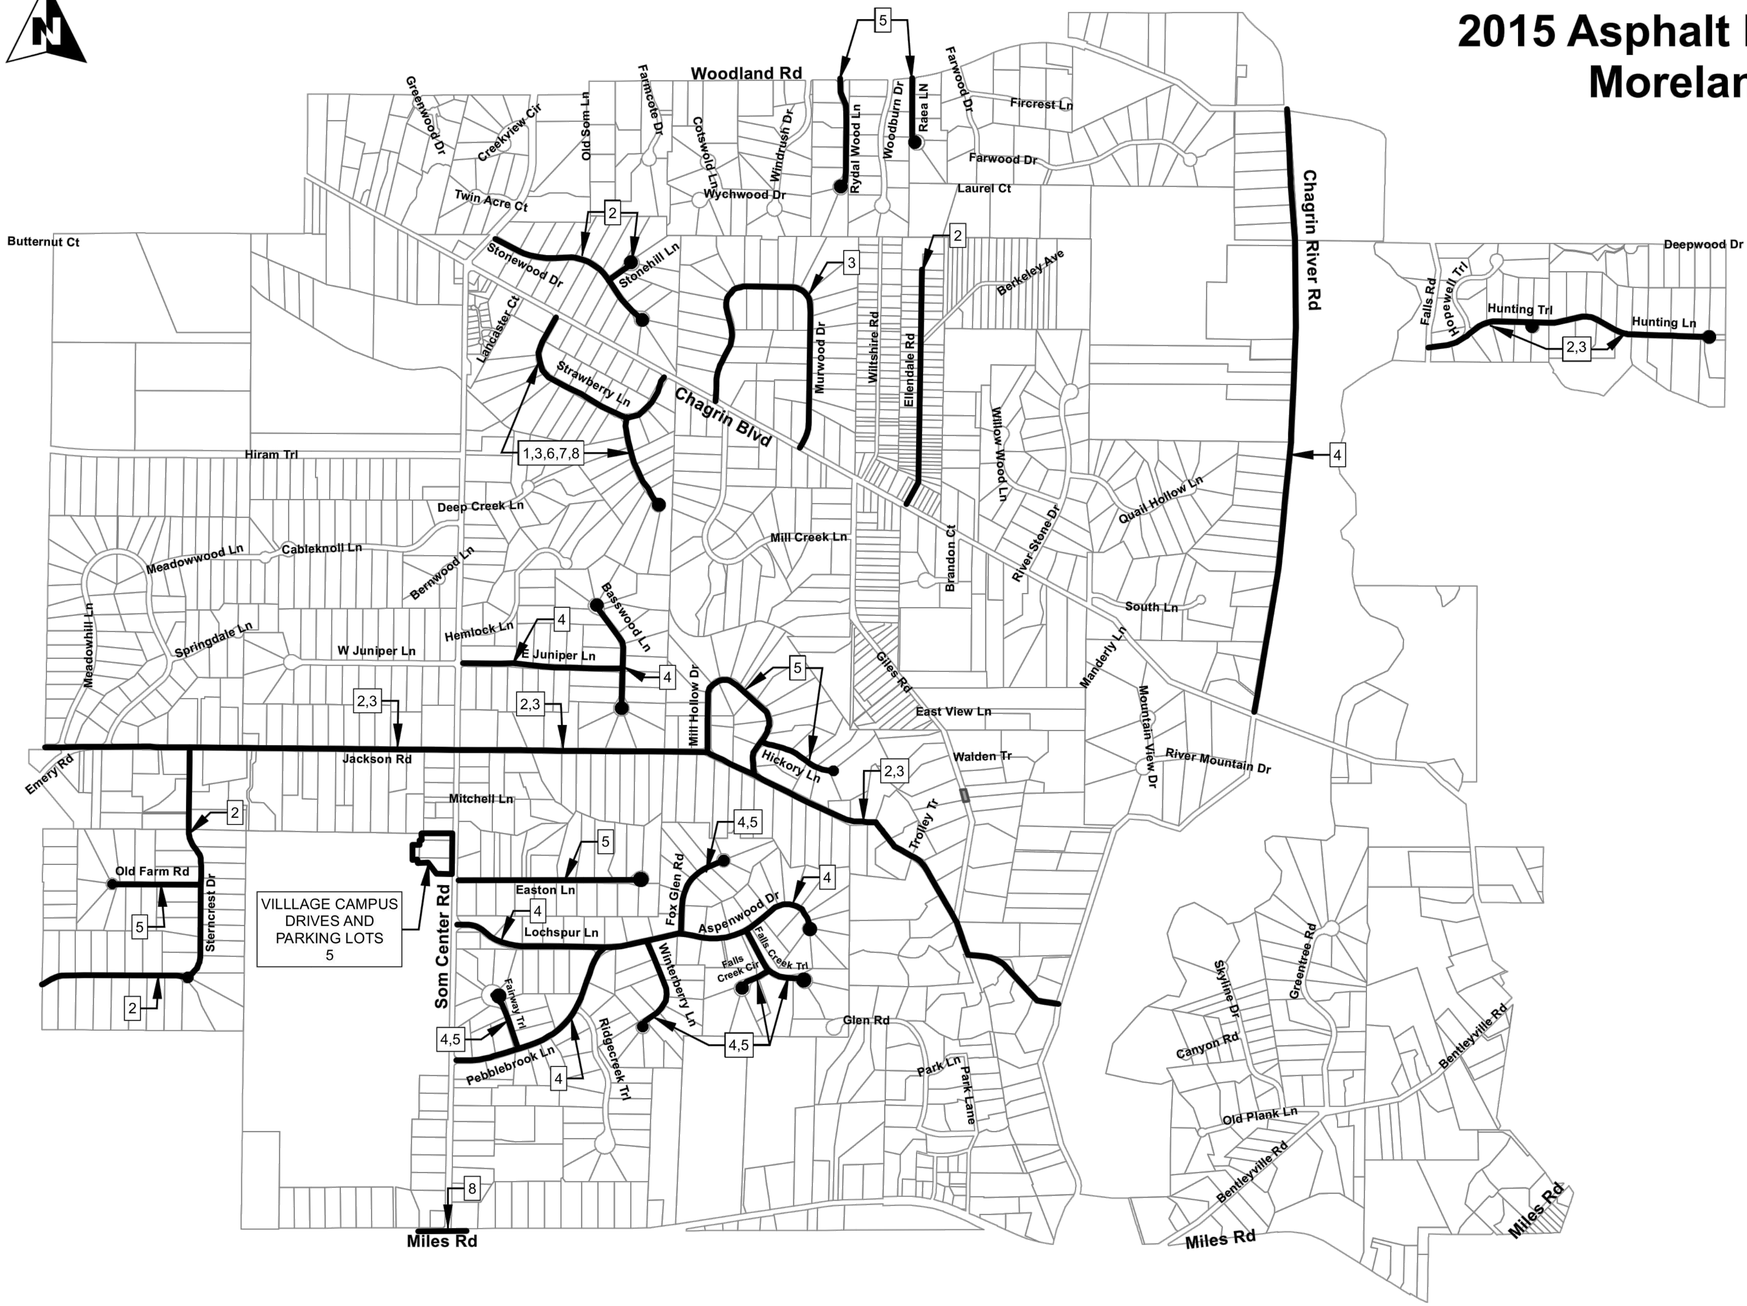

Legend

- 1 Asphalt Resurfacing
- 2 ODOT 251 Partial Depth Asphalt Pavement Repairs
- 3 ODOT 253 Full Depth Asphalt Pavement Repairs
- 4 Asphalt Pavement Surface Treatment
- 5 Crack Seal
- 6 Aggregate Shoulders
- 7 Asphalt Apron Transition
- 8 Concrete Aprons
- NO ROAD

CHAGRIN VALLEY ENGINEERING, LTD.
Creative Engineers. Intelligent Solutions.
22999 Forbes Road, Suite B
Cleveland, Ohio 44146-5667
Phone • 440.439.1999 Fax • 440.439.1969
www.cvelimited.com

REVISIONS

WORK LOCATIONS
2015 ASPHALT PAVEMENT PROGRAM
VILLAGE OF MORELAND HILLS
COUNTY OF CUYAHOGA
STATE OF OHIO

DESIGNED BY:	WS
DRAWN BY:	JW
CHECKED BY:	JF
DATE:	04/15/15
SCALE:	NTS
SCALE:	

PROJECT NUMBER
15070
Drawing Name
15070 Master.dwg

SHEET: 2
TOTAL SHEETS: 5